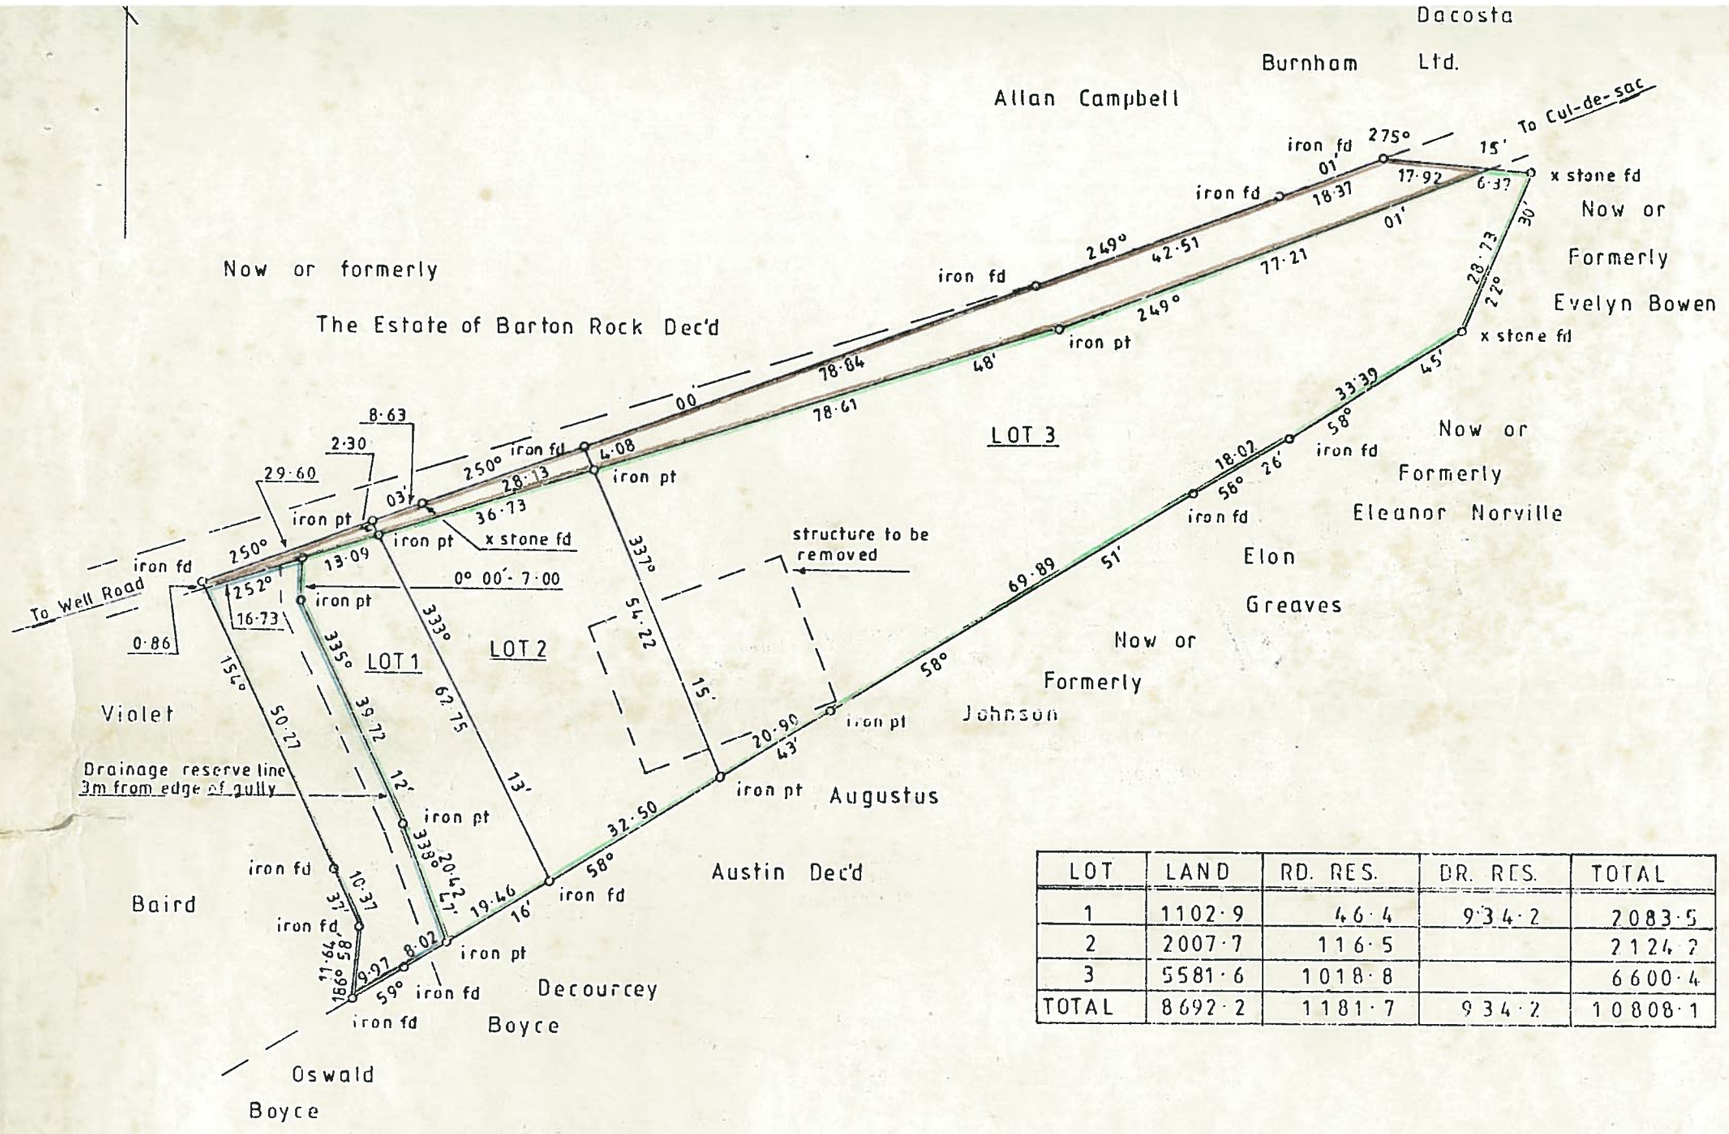

LOT	LAND	RD. RES.	DR. RES.	TOTAL
1	1102·9	46·4	934·2	2083·5
2	2007·7	116·5		2124·2
3	5581·6	1018·8		6600·4
TOTAL	8692·2	1181·7	934·2	10808·1

Barbados

PLAN OF LAND bordered green, brown and blue
at Well Road, Pie Corner, St. Lucy
containing

Land	8692·2 square metres
Rd. Res.	1181·7 square metres
Dr. Res.	934·2 square metres
Total	10808·1 square metres

surveyed for HUGH SEALY
Certified 20 October 1992

SCALE 1:1000

Distances are in metres
Bearings are referred to Grid North derived from Solar Azimuth
T.C.P.O. Ref. 1353/06/91C

For Lands and Surveys Dept. only

RECORDED 375/93